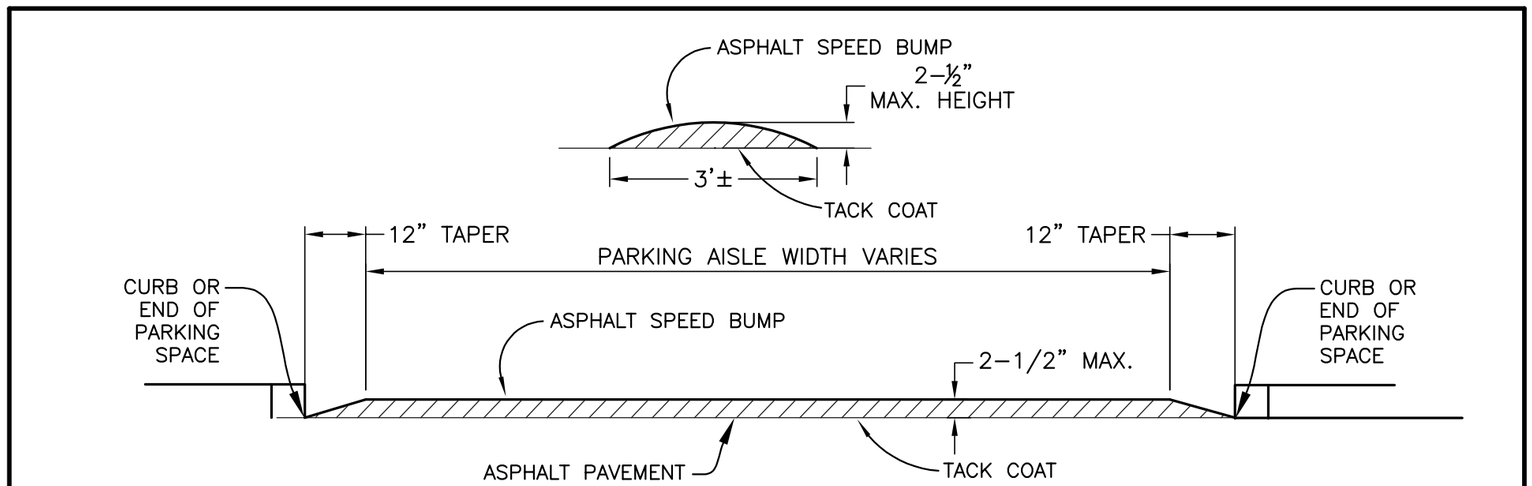


–SPEED BUMP IS NOT TO OBSTRUCT DRAINAGE PATHS. (GUTTERS, AC SWALES)
–PAINT SPEED BUMP WITH 8" WIDE YELLOW STRIPING–16" O.C. AT 45 DEGREE ANGLE FROM DRIVEWAY.

SPEED BUMP


speed bump locations
Marshall Lane Elementary School
14114
Sobey Rd
Sobey Rd
Sobey Rd
Sobey Rd